


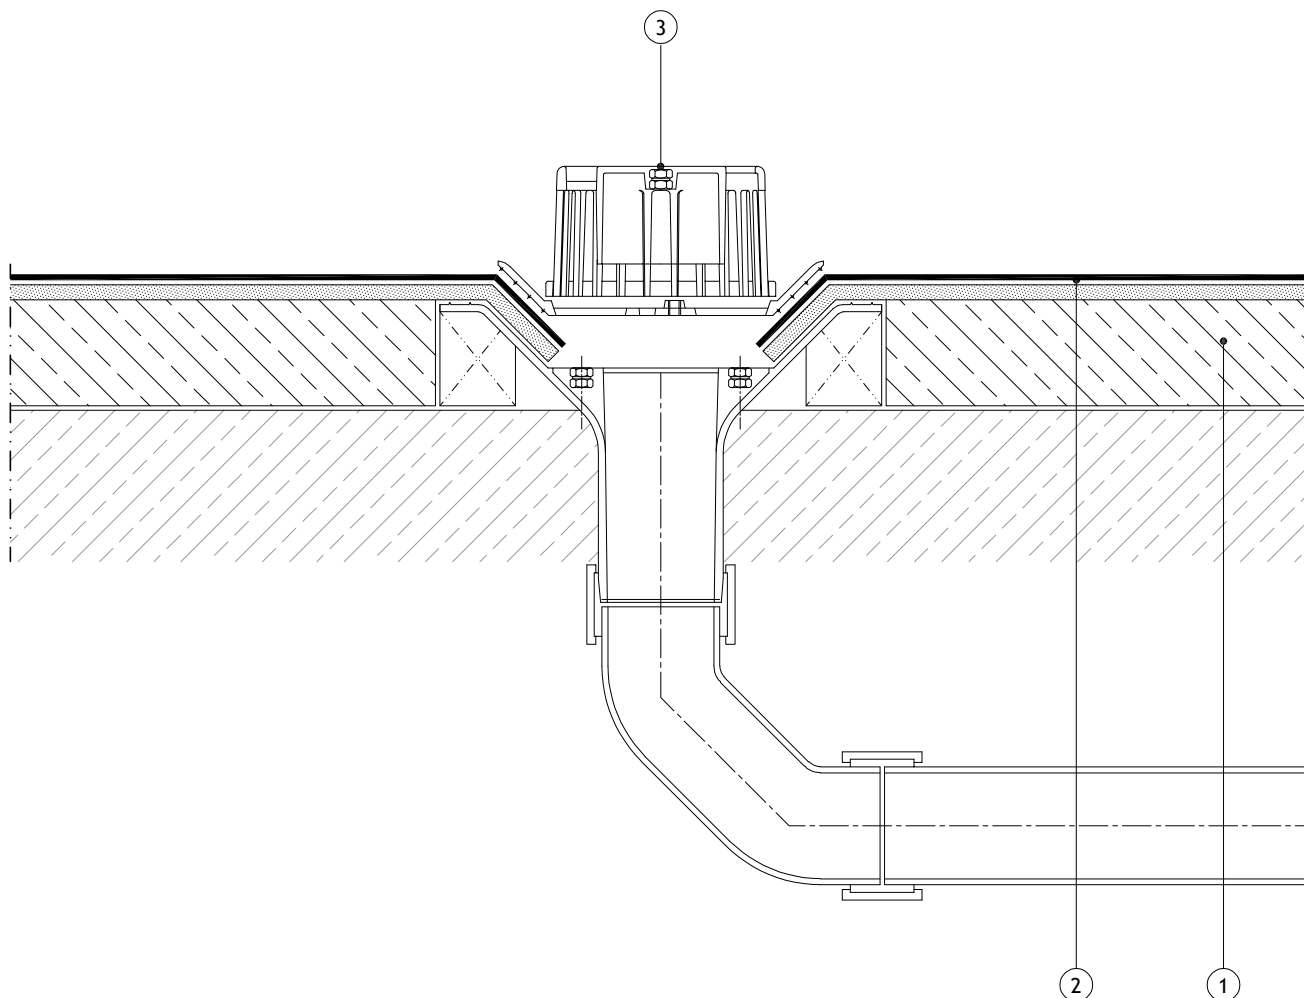


Section Key:

1. Prepare the existing waterproofing in accordance with the Alumasc specification, to provide an acceptable base for overlay.
2. Eurorof Rapid cap sheet, fully bonded by gas torch.
3. Existing rainwater outlet / New Harmer AV outlet (Product Ref: AV300 shown) incorporating clamping ring & domical grate.

Flame-free installation methods and/or materials must be used around any combustible materials which may be encountered. The contractor must enforce a torch-free zone as dictated by their insurers; however, it is recommended that this must be a minimum of 900mm.

- This drawing was prepared to serve as a guideline representing typical detailing conditions and illustrate the correct application of Alumasc products only. It may be necessary to modify this detail in whole or in part in accordance with specific project conditions, design or requirements.
- Refer to the Alumasc project specification for product identification and method of application.

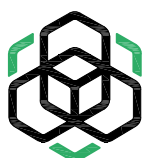

ALUMASC
ROOFING

+44 (0)1744648400
info@alumascroofing.com
www.alumascroofing.com

Alumasc Building Products Ltd
 White House Works, Bold Road, Sutton St Helens, Merseyside WA9 4JG

Title:
 Alumasc Single Layer Overlay RBM
 Rainwater Outlet


Drawing No:
 RBM-OS 01 01

Scale:
 Not to Scale

Revision:
 A

Date:
 January 2026

© Copyright reserved

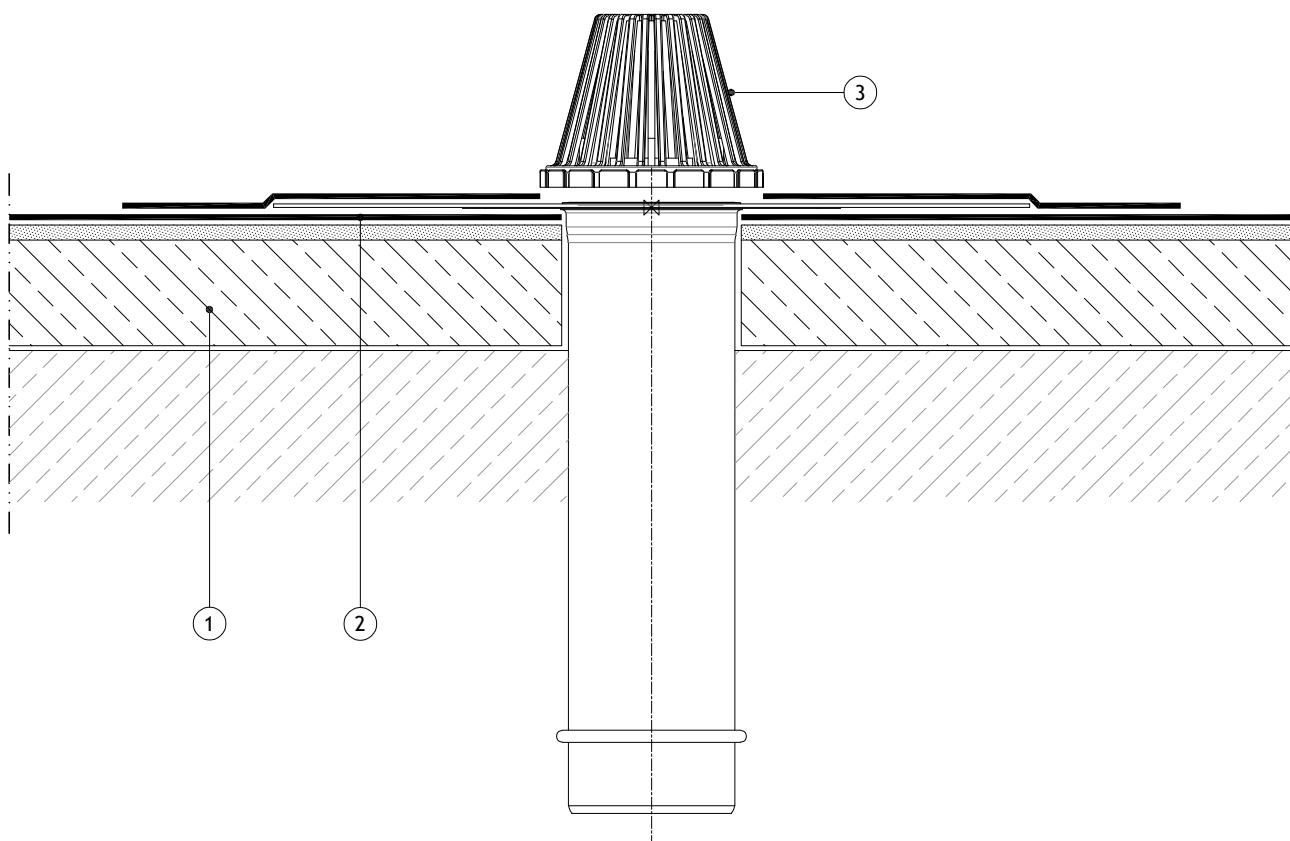


Section Key:

1. Prepare the existing waterproofing in accordance with the Alumasc specification, to provide an acceptable base for overlay.
2. Eurorof Rapid cap sheet, fully bonded by gas torch.
3. Roof-Pro Prodrain refurbishment outlet.

Flame-free installation methods and/or materials must be used around any combustible materials which may be encountered. The contractor must enforce a torch-free zone as dictated by their insurers; however, it is recommended that this must be a minimum of 900mm.

- This drawing was prepared to serve as a guideline representing typical detailing conditions and illustrate the correct application of Alumasc products only. It may be necessary to modify this detail in whole or in part in accordance with specific project conditions, design or requirements.
- Refer to the Alumasc project specification for product identification and method of application.

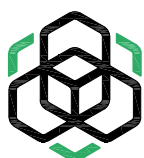

ALUMASC
ROOFING

+44 (0)1744648400
info@alumascroofing.com
www.alumascroofing.com

Alumasc Building Products Ltd
White House Works, Bold Road, Sutton St Helens, Merseyside WA9 4JG

Title:
Alumasc Single Layer Overlay RBM
Prodrain Rainwater Outlet


Drawing No:
RBM-OS 01 02

Scale:
Not to Scale

Revision:
A

Date:
January 2026

© Copyright reserved

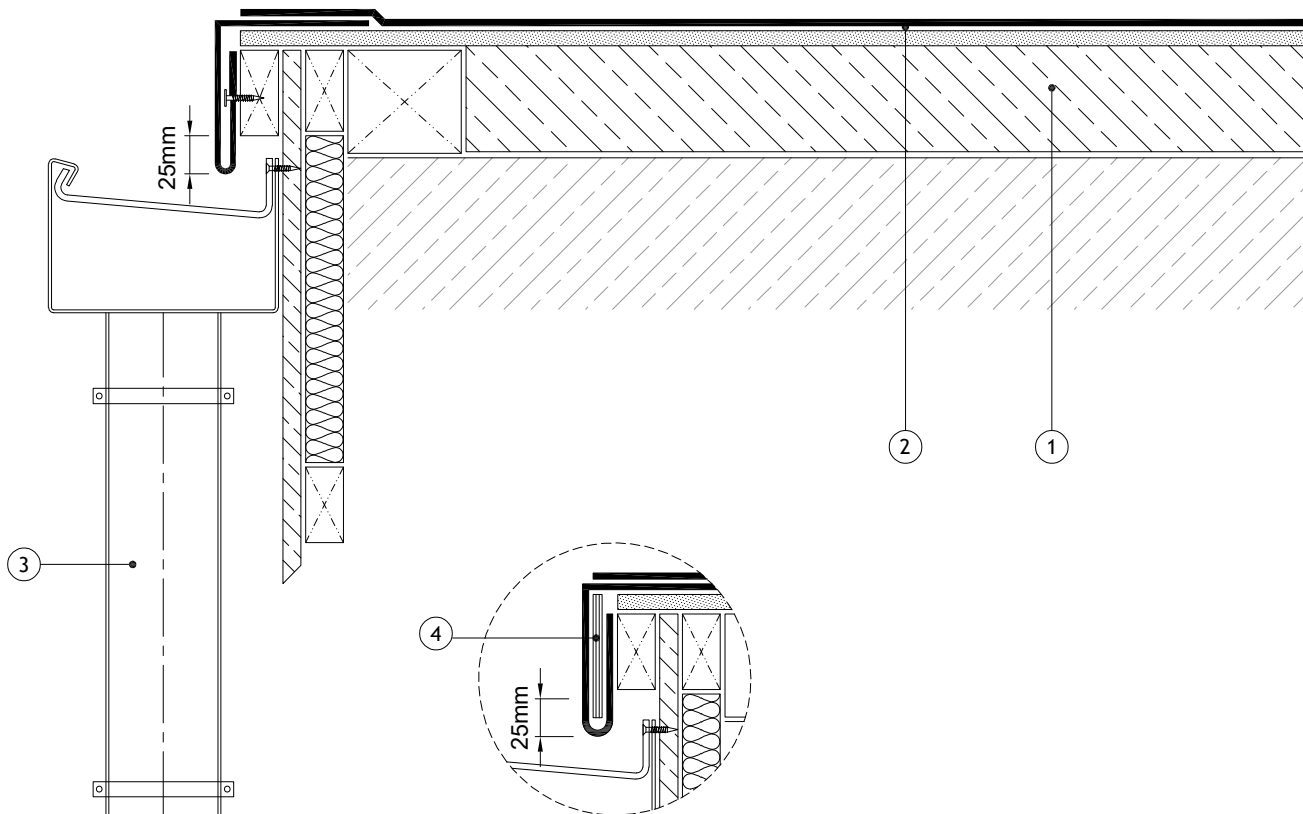

Section Key:

1. Prepare the existing waterproofing in accordance with the Alumasc specification, to provide an acceptable base for overlay.
2. Eurorof Rapid cap sheet, fully bonded by gas torch.
3. Alumasc gutter system & downpipe (Product Ref: GX gutter shown), to be installed in accordance with Alumasc fixing instructions.
4. Hardboard former (optional) to welted drip, by others.

Flame-free installation methods and/or materials must be used around any combustible materials which may be encountered. The contractor must enforce a torch-free zone as dictated by their insurers; however, it is recommended that this must be a minimum of 900mm.

- This drawing was prepared to serve as a guideline representing typical detailing conditions and illustrate the correct application of Alumasc products only. It may be necessary to modify this detail in whole or in part in accordance with specific project conditions, design or requirements.
- Refer to the Alumasc project specification for product identification and method of application.



ALUMASC
ROOFING

+44 (0)1744648400
info@alumascroofing.com
www.alumascroofing.com

Alumasc Building Products Ltd
White House Works, Bold Road, Sutton St Helens, Merseyside WA9 4JG

Title:
Alumasc Single Layer RBM
Welted Drip to External Gutter


Drawing No:
RBM-OS 02 01

Scale:
Not to Scale


Revision:
A

Date:
January 2026


© Copyright reserved

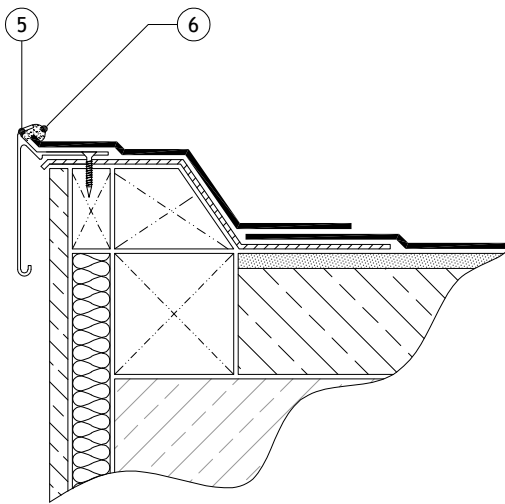

GRP check trim
detail

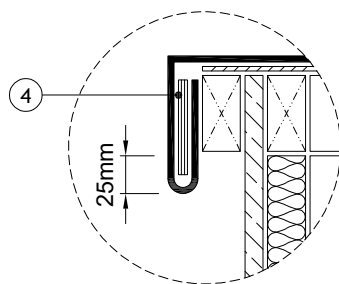

Welted drip edge detail

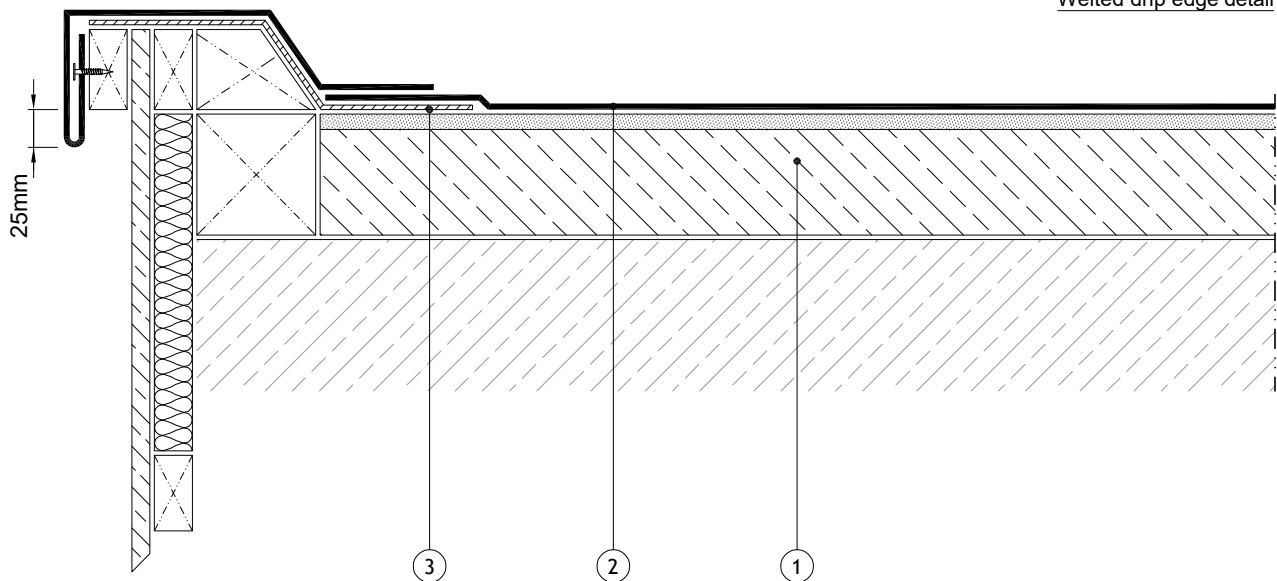


Section Key:

1. Prepare the existing waterproofing in accordance with the Alumasc specification, to provide an acceptable base for overlay.
2. Euroroof Rapid cap sheet, fully bonded by gas torch.
3. Two layer waterproofing to details.
4. Hardboard former (optional) to welted drip, by others.
5. Alumasc GRP Check Trim.
6. Alumasc Roofing Sealant.

Flame-free installation methods and/or materials must be used around any combustible materials which may be encountered. The contractor must enforce a torch-free zone as dictated by their insurers; however, it is recommended that this must be a minimum of 900mm.

- This drawing was prepared to serve as a guideline representing typical detailing conditions and illustrate the correct application of Alumasc products only. It may be necessary to modify this detail in whole or in part in accordance with specific project conditions, design or requirements.
- Refer to the Alumasc project specification for product identification and method of application.

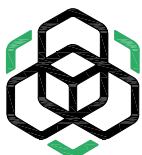

ALUMASC
ROOFING

+44 (0)1744648400
info@alumascroofing.com
www.alumascroofing.com

Alumasc Building Products Ltd
White House Works, Bold Road, Sutton St Helens, Merseyside WA9 4JG

Title:

Alumasc Single Layer Overlay RBM
Check Kerb with GRP Trim/Welted Drip

Drawing No:
RBM-OS 02 02

Scale:
Not to Scale

Revision:
A

Date:
January 2026

© Copyright reserved


Section Key:

1. Prepare the existing waterproofing in accordance with the Alumasc specification, to provide an acceptable base for overlay.
2. Eurorof Rapid cap sheet, fully bonded by gas torch.
3. Two layer waterproofing to detailing.
4. Alumasc 100x100mm reinforcing strip into the angle.


Detailing:

- (i) Roof-Pro Proflash (lead alternative) cover flashing, or Code 4/5 lead cover flashing, by others.
- (ii) Alumasc Termination bar sealed with Alumasc Roofing Sealant.

Flame-free installation methods and/or materials must be used around any combustible materials which may be encountered. The contractor must enforce a torch-free zone as dictated by their insurers; however, it is recommended that this must be a minimum of 900mm.

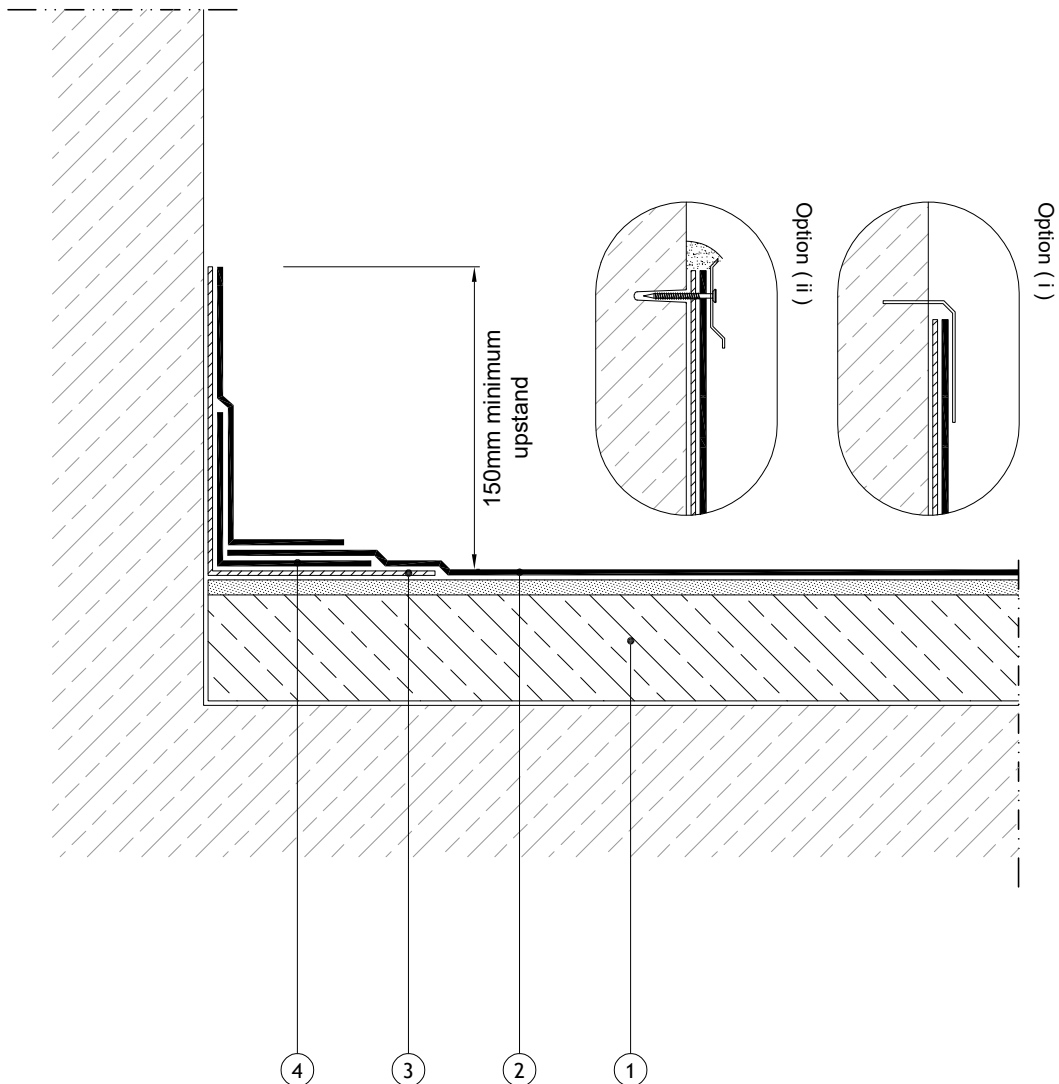

- This drawing was prepared to serve as a guideline representing typical detailing conditions and illustrate the correct application of Alumasc products only. It may be necessary to modify this detail in whole or in part in accordance with specific project conditions, design or requirements.
- Refer to the Alumasc project specification for product identification and method of application.

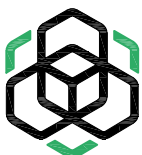

ALUMASC
ROOFING

+44 (0)1744648400
info@alumascroofing.com
www.alumascroofing.com

Alumasc Building Products Ltd
White House Works, Bold Road, Sutton St Helens, Merseyside WA9 4JG

Title:

**Alumasc Single Layer Overlay RBM
Abutment**

Drawing No:
RBM-OS 03 01

Scale:
Not to Scale

Revision:
A

Date:
January 2026


Section Key:

1. Prepare the existing waterproofing in accordance with the Alumasc specification, to provide an acceptable base for overlay.
2. Euroroof Rapid cap sheet, fully bonded by gas torch.
3. Two layer waterproofing to detailing.
4. Alumasc 100x100mm reinforcing strip into the angle.

Detailing:

- (i) Roof-Pro ProFlash (lead alternative) cover flashing, or Code 4/5 lead cover flashing, by others.
- (ii) Alumasc Termination bar sealed with Alumasc Roofing Sealant.

Flame-free installation methods and/or materials must be used around any combustible materials which may be encountered. The contractor must enforce a torch-free zone as dictated by their insurers; however, it is recommended that this must be a minimum of 900mm.

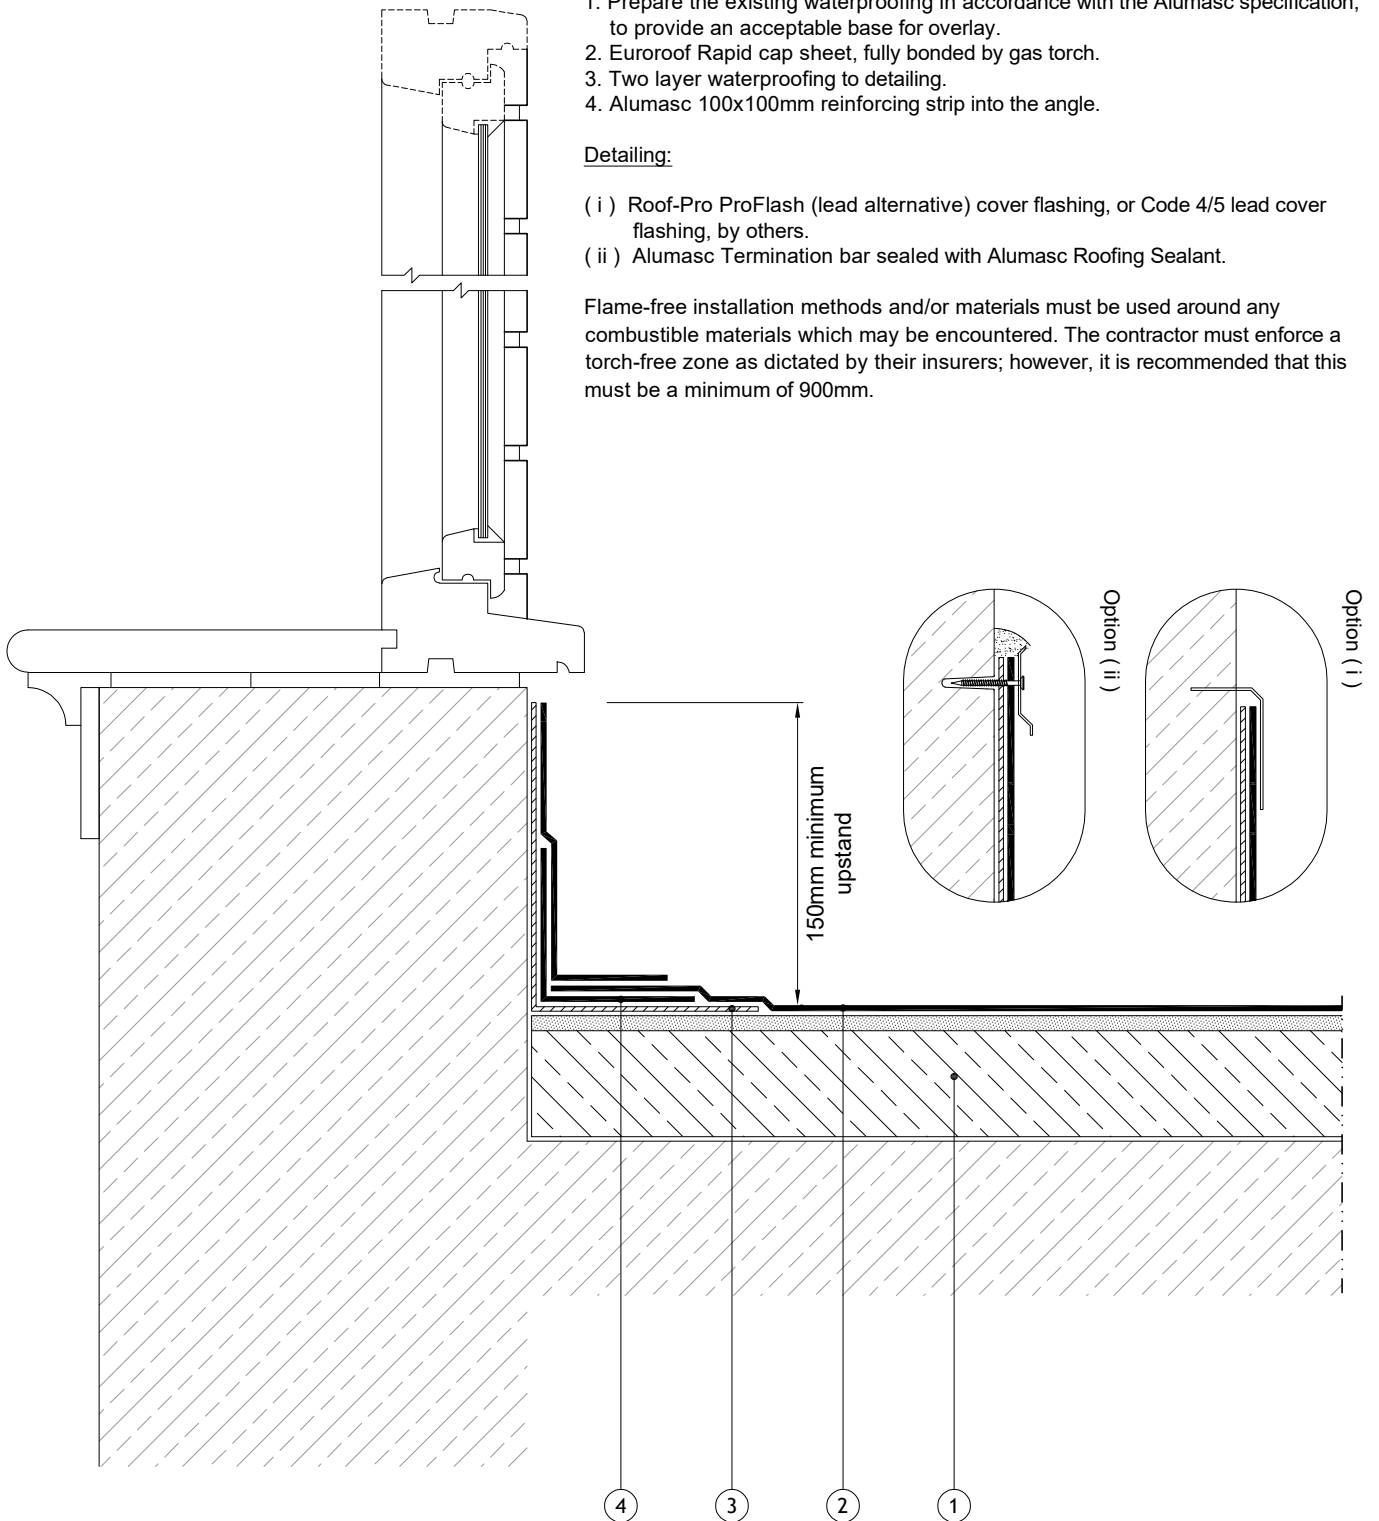

- This drawing was prepared to serve as a guideline representing typical detailing conditions and illustrate the correct application of Alumasc products only. It may be necessary to modify this detail in whole or in part in accordance with specific project conditions, design or requirements.
- Refer to the Alumasc project specification for product identification and method of application.



ALUMASC
ROOFING

+44 (0)1744648400

info@alumascroofing.com

www.alumascroofing.com

Alumasc Building Products Ltd
White House Works, Bold Road, Sutton St Helens, Merseyside WA9 4JG

Title:

Alumasc Single Layer Overlay RBM
Abutment to Threshold

Drawing No:

RBM-OS 03 02

Scale:

Not to Scale

Revision:


A

Date:

January 2026

© Copyright reserved


Welted drip edge option

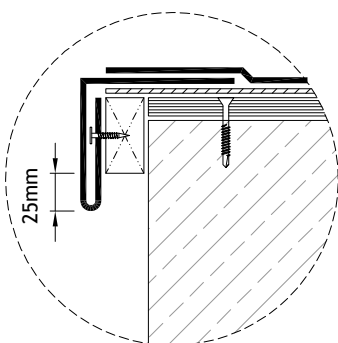


Section Key:

1. Prepare the existing waterproofing in accordance with the Alumasc specification, to provide an acceptable base for overlay.
2. Eurorof Rapid cap sheet, fully bonded by gas torch.
3. Two layer waterproofing to details.
4. Alumasc 100x100mm reinforcing strip into the angle.
5. Alumasc GRP Check Trim.
6. Alumasc Roofing Sealant.

Flame-free installation methods and/or materials must be used around any combustible materials which may be encountered. The contractor must enforce a torch-free zone as dictated by their insurers; however, it is recommended that this must be a minimum of 900mm.

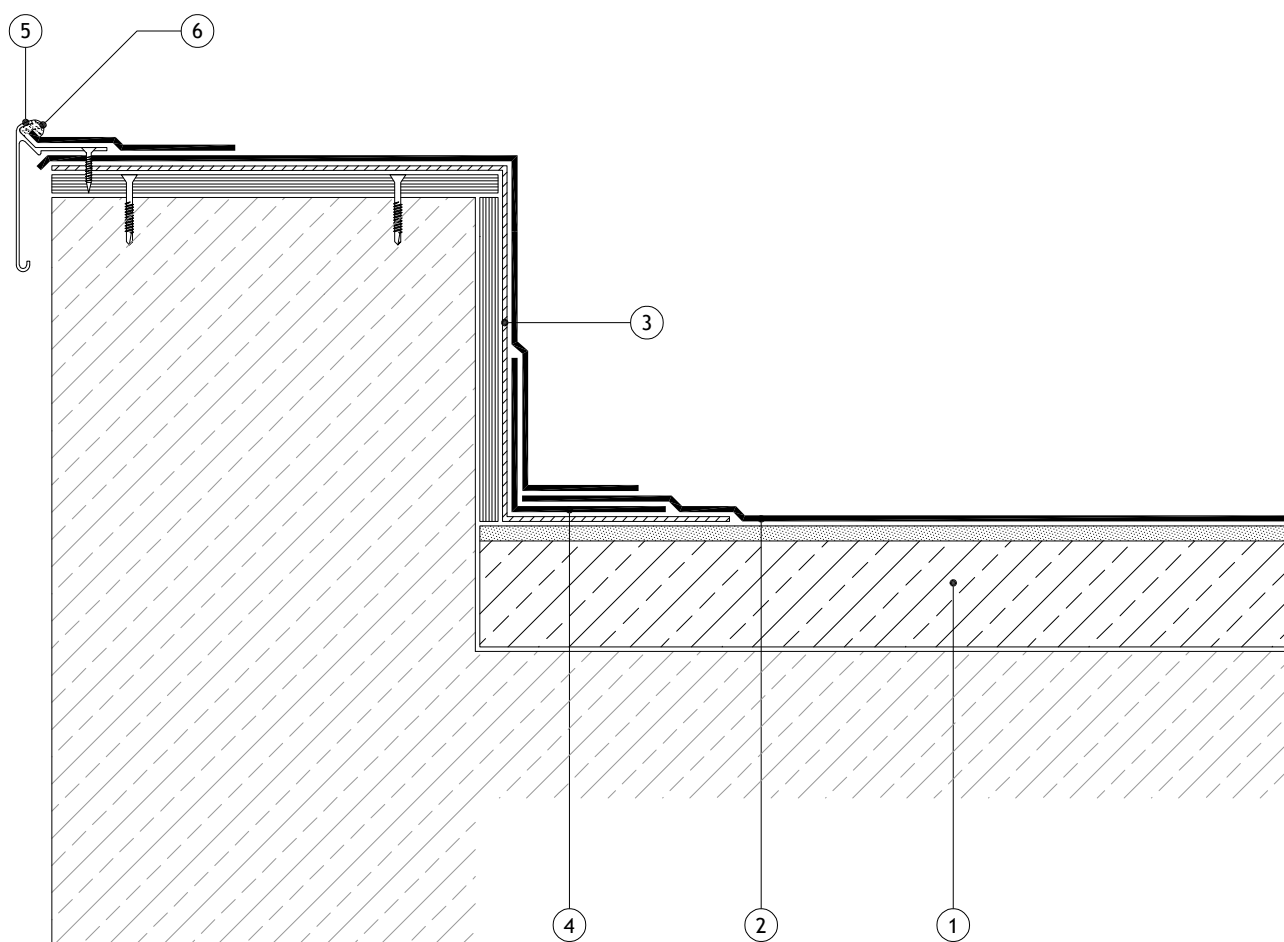

- This drawing was prepared to serve as a guideline representing typical detailing conditions and illustrate the correct application of Alumasc products only. It may be necessary to modify this detail in whole or in part in accordance with specific project conditions, design or requirements.
 - Refer to the Alumasc project specification for product identification and method of application.

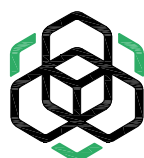

ALUMASC
ROOFING

+44 (0)1744648400
info@alumascroofing.com
www.alumascroofing.com

Alumasc Building Products Ltd
 White House Works, Bold Road, Sutton St Helens, Merseyside WA9 4JG

Title:
 Alumasc Single Layer Overlay RBM
 Box Out Parapet - GRP Trim / Welted Drip

Drawing No:
 RBM-OS 03 03

Scale:
 Not to Scale

Revision:
 A


Date:
 January 2026

© Copyright reserved

Section Key:

1. Prepare the existing waterproofing in accordance with the Alumasc specification, to provide an acceptable base for overlay.
2. Eurorof Rapid cap sheet, fully bonded by gas torch.
3. Two layer waterproofing to detailing.
4. Alumasc 100x100mm reinforcing strip into the angle.
5. Alumasc non-penetrating coping system (Product Ref: Skyline coping shown), installed in accordance with Alumasc fixing instructions.

Flame-free installation methods and/or materials must be used around any combustible materials which may be encountered. The contractor must enforce a torch-free zone as dictated by their insurers; however, it is recommended that this must be a minimum of 900mm.

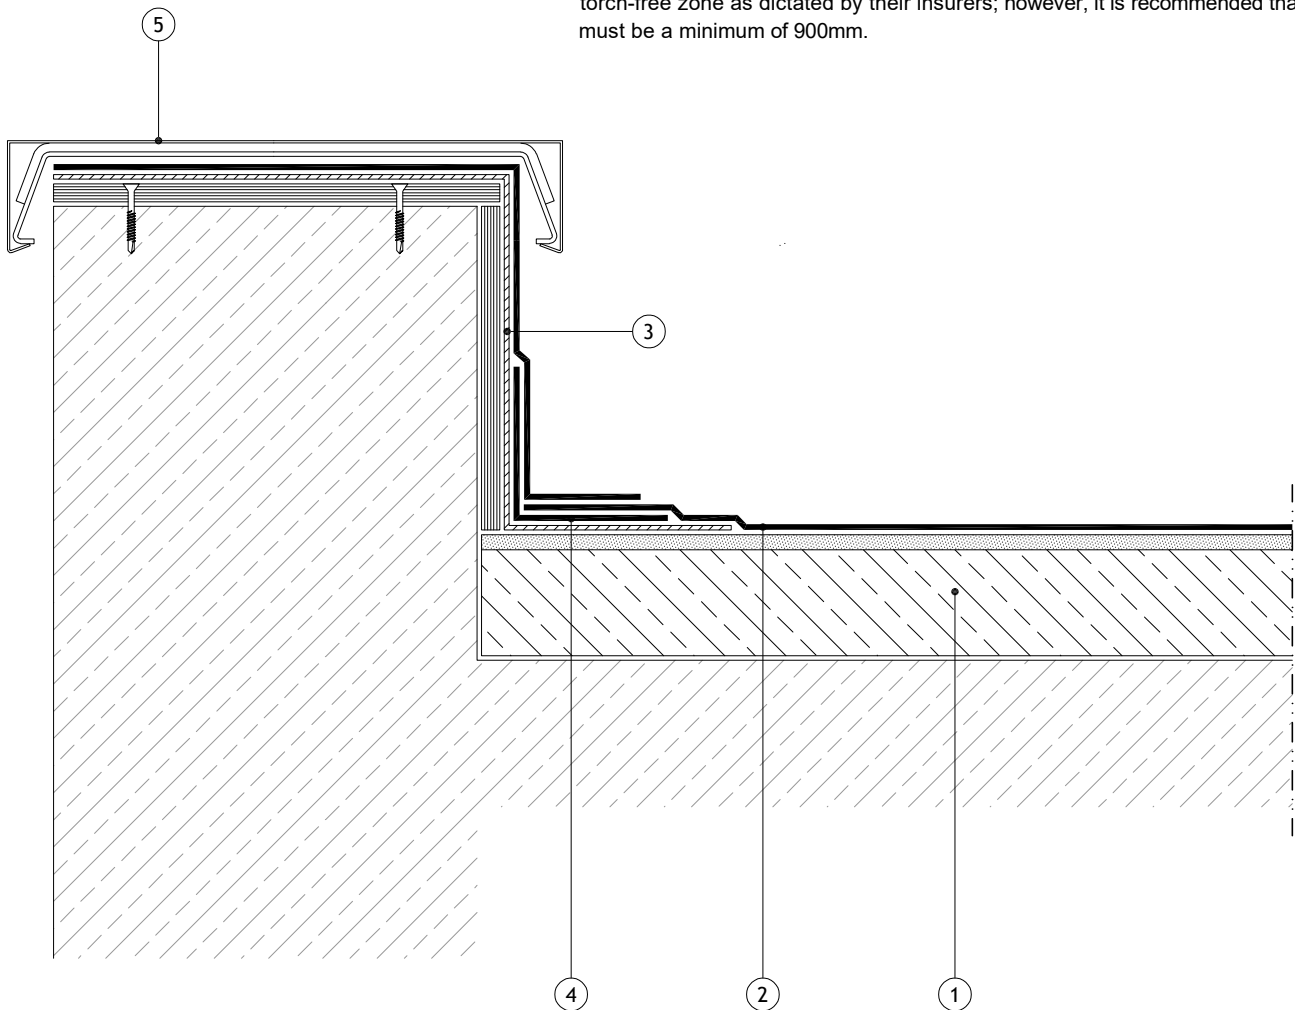

- This drawing was prepared to serve as a guideline representing typical detailing conditions and illustrate the correct application of Alumasc products only. It may be necessary to modify this detail in whole or in part in accordance with specific project conditions, design or requirements.
- Refer to the Alumasc project specification for product identification and method of application.



ALUMASC
ROOFING

+44 (0)1744648400
info@alumascroofing.com
www.alumascroofing.com

Alumasc Building Products Ltd
White House Works, Bold Road, Sutton St Helens, Merseyside WA9 4JG

Title:
Alumasc Single Layer Overlay RBM
Box Out Parapet - Metal Capping


Drawing No:
RBM-OS 03 04

Scale:
Not to Scale


Revision:
A

Date:
January 2026


© Copyright reserved

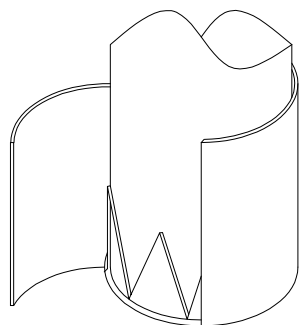

Stage 1

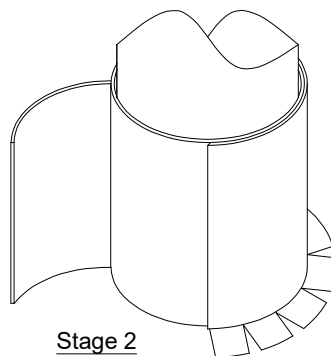

Stage 2

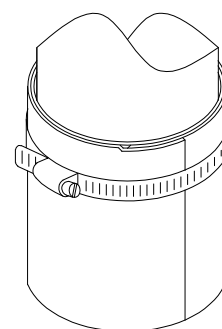


Stage 3

Stage 1:
Star cut base layer to form the base of the upstand, apply separate collar to conceal pipe.

Stage 2:
Install cap sheet to form collar around the base layer, star cut at base as detailed.

Stage 3:
Install Stainless Steel jubilee clip to hold seal under compression.

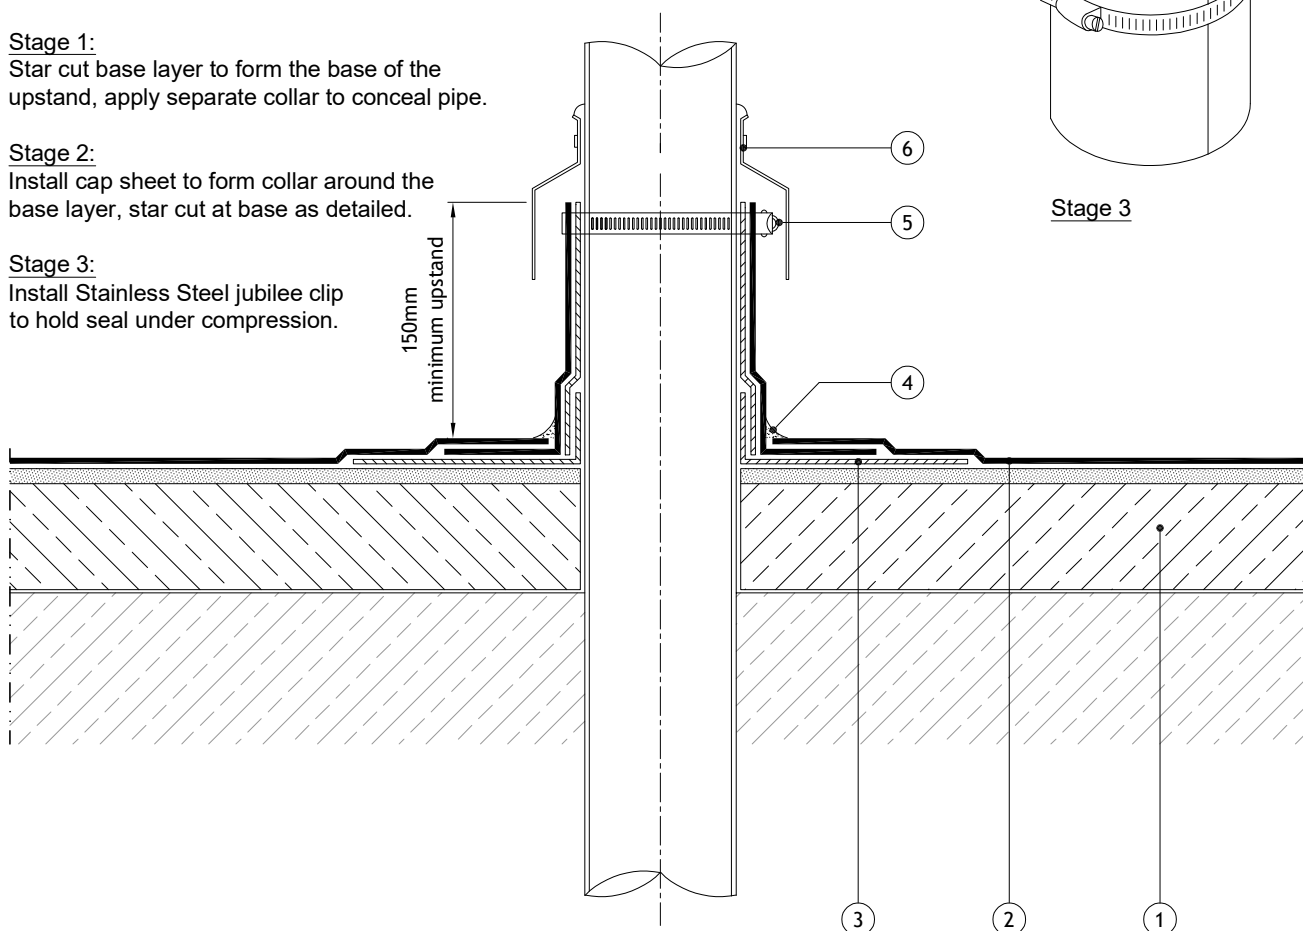

Section Key:

1. Prepare the existing waterproofing in accordance with the Alumasc specification, to provide an acceptable base for overlay.
2. Eurorof Rapid cap sheet, fully bonded by gas torch.
3. Two layer waterproofing to detailing.
4. Alumasc Roofing Sealant.
5. Stainless steel jubilee clip, by others.
6. Metal apron flashing, by others.

Flame-free installation methods and/or materials must be used around any combustible materials which may be encountered. The contractor must enforce a torch-free zone as dictated by their insurers; however, it is recommended that this must be a minimum of 900mm.

- This drawing was prepared to serve as a guideline representing typical detailing conditions and illustrate the correct application of Alumasc products only. It may be necessary to modify this detail in whole or in part in accordance with specific project conditions, design or requirements.
- Refer to the Alumasc project specification for product identification and method of application.



ALUMASC
ROOFING

+44 (0)1744648400
info@alumascroofing.com
www.alumascroofing.com

Alumasc Building Products Ltd
White House Works, Bold Road, Sutton St Helens, Merseyside WA9 4JG

Title:
Alumasc Single Layer Overlay RBM
Skirting to Cold Pipe Penetration


Drawing No:
RBM-OS 04 01

Revision:
A


Scale:
Not to Scale

Date:
January 2026


© Copyright reserved

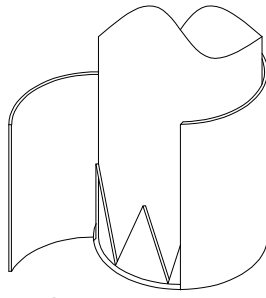

Stage 1

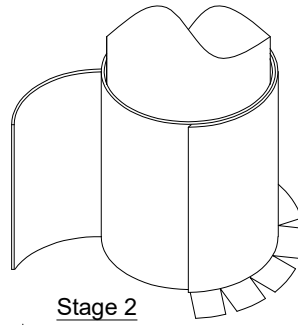

Stage 2

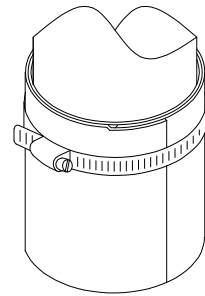


Stage 3

Stage 1:
Star cut base layer to form the base of the upstand, apply separate collar to conceal pipe.

Stage 2:
Install cap sheet to form collar around the base layer, star cut at base as detailed.

Stage 3:
Install Stainless Steel jubilee clip to hold seal under compression.

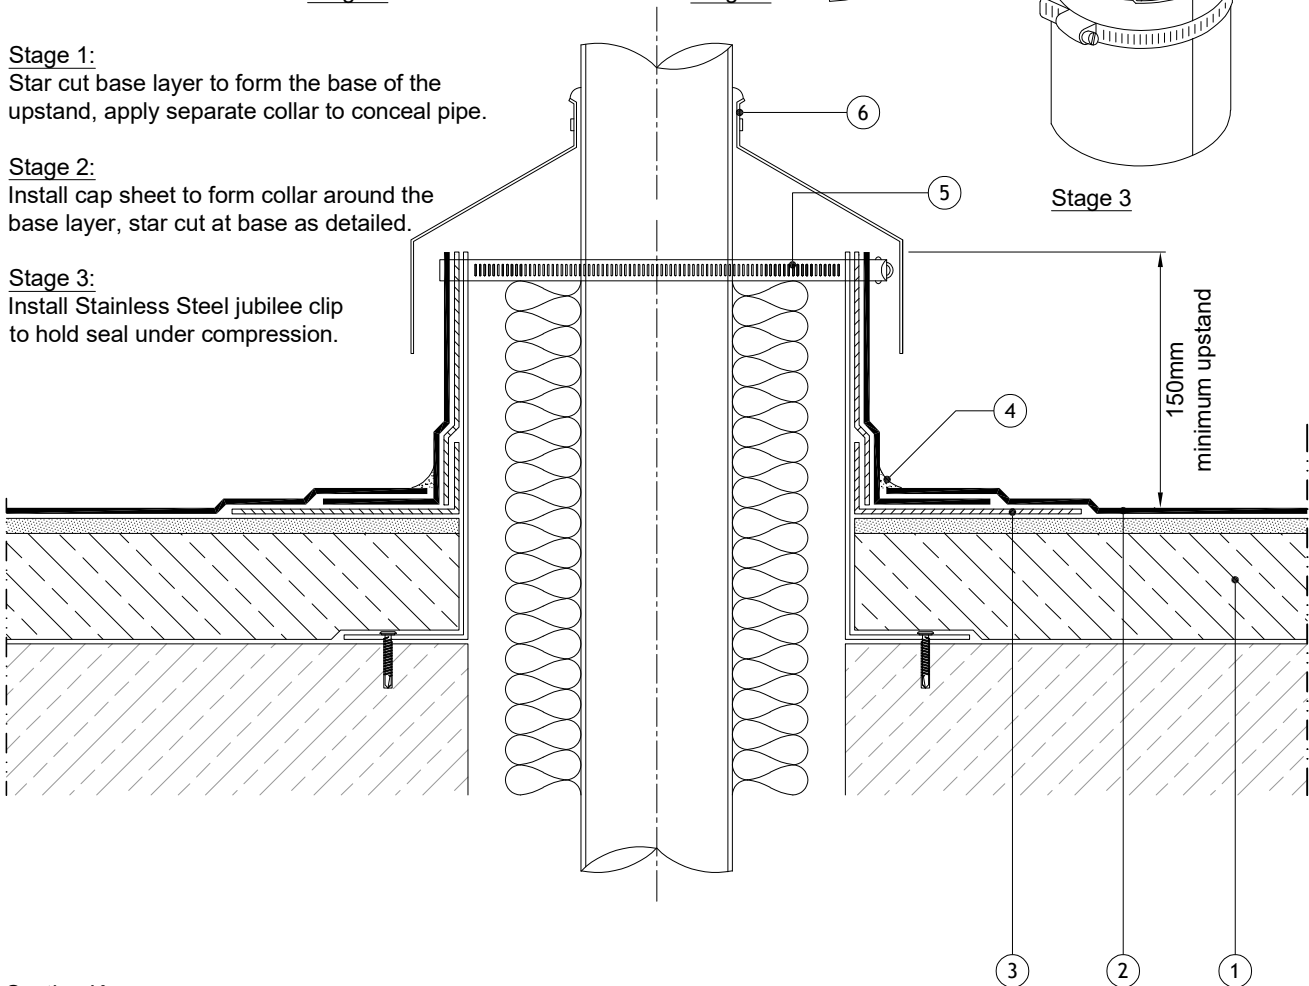

Section Key:

1. Prepare the existing waterproofing in accordance with the Alumasc specification, to provide an acceptable base for overlay.
2. Eurorof Rapid cap sheet, fully bonded by gas torch.
3. Two layer waterproofing to detailing.
4. Alumasc Roofing Sealant.
5. Stainless steel jubilee clip, by others.
6. Metal apron flashing, by others.

Flame-free installation methods and/or materials must be used around any combustible materials which may be encountered. The contractor must enforce a torch-free zone as dictated by their insurers; however, it is recommended that this must be a minimum of 900mm.

- This drawing was prepared to serve as a guideline representing typical detailing conditions and illustrate the correct application of Alumasc products only. It may be necessary to modify this detail in whole or in part in accordance with specific project conditions, design or requirements.
- Refer to the Alumasc project specification for product identification and method of application.



ALUMASC
ROOFING

+44 (0)1744648400
info@alumascroofing.com
www.alumascroofing.com

Alumasc Building Products Ltd
White House Works, Bold Road, Sutton St Helens, Merseyside WA9 4JG

Title:
Alumasc Single Layer Overlay RBM
Skirting to Hot Pipe Penetration


Drawing No:
RBM-OS 04 02

Revision:
A

Scale:
Not to Scale

Date:
January 2026

© Copyright reserved

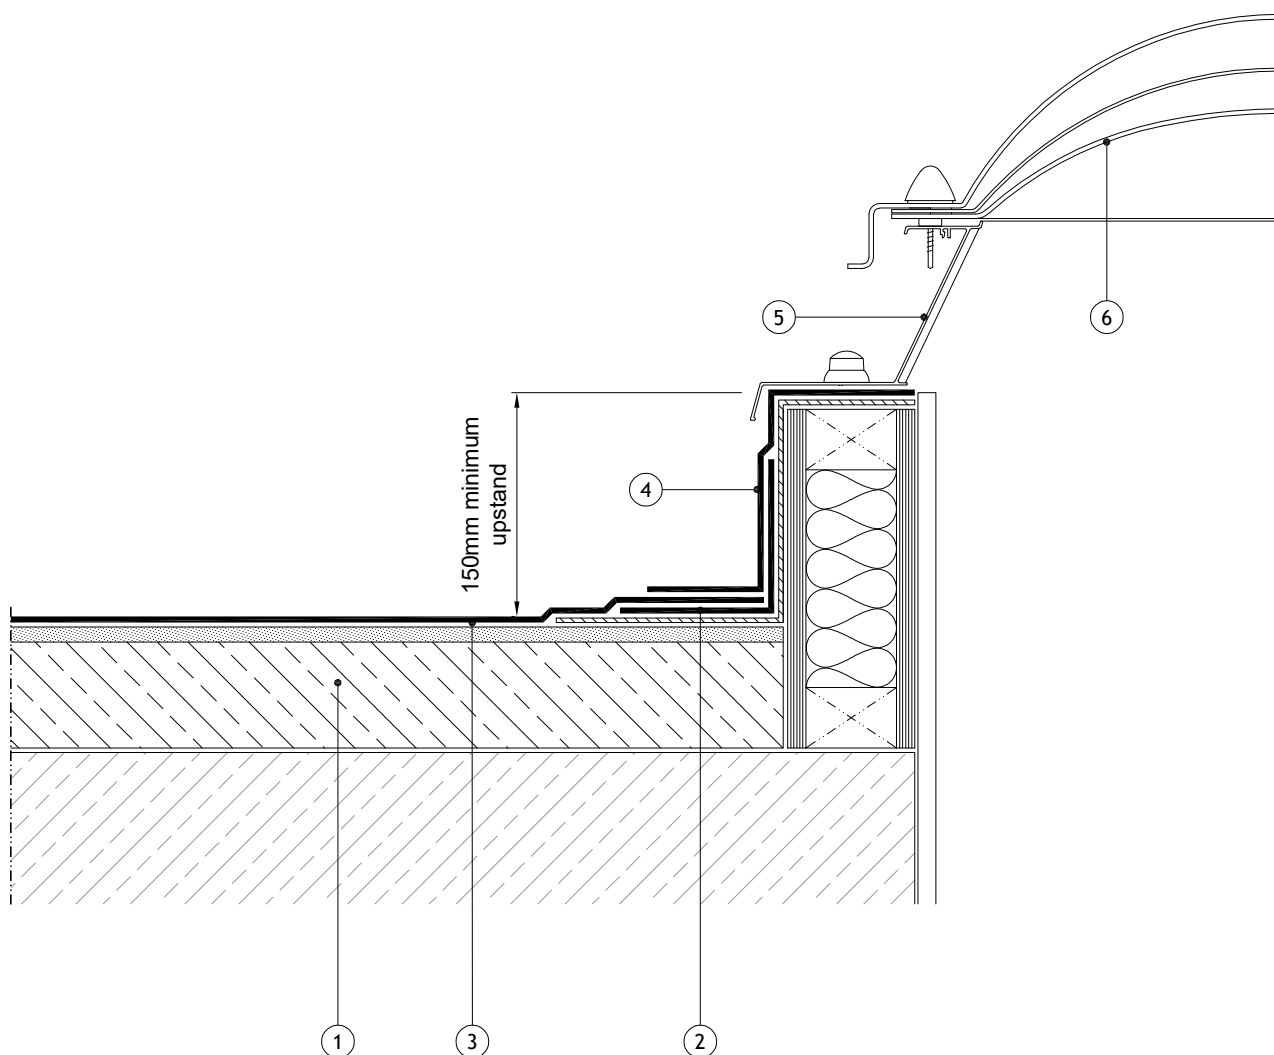

Section Key:

1. Prepare the existing waterproofing in accordance with the Alumasc specification, to provide an acceptable base for overlay.
2. Alumasc 100x100mm reinforcing strip into the angle.
3. Eurorof Rapid cap sheet, fully bonded by gas torch.
4. Two layer waterproofing to detailing.
5. Alumasc curb adaptor to prepared builders kerb, by others.
6. New Alumasc rooflight, in accordance with Alumasc specification.

Flame-free installation methods and/or materials must be used around any combustible materials which may be encountered. The contractor must enforce a torch-free zone as dictated by their insurers; however, it is recommended that this must be a minimum of 900mm.

- This drawing was prepared to serve as a guideline representing typical detailing conditions and illustrate the correct application of Alumasc products only. It may be necessary to modify this detail in whole or in part in accordance with specific project conditions, design or requirements.
 - Refer to the Alumasc project specification for product identification and method of application.



ALUMASC
ROOFING

+44 (0)1744648400
info@alumascroofing.com
www.alumascroofing.com

Alumasc Building Products Ltd
 White House Works, Bold Road, Sutton St Helens, Merseyside WA9 4JG

Title:
 Alumasc Single Layer Overlay RBM
 Modular Polycarbonate Rooflight

Drawing No:
 RBM-OS 05 01

Scale:
 Not to Scale

Revision:
 A

Date:
 January 2026

© Copyright reserved